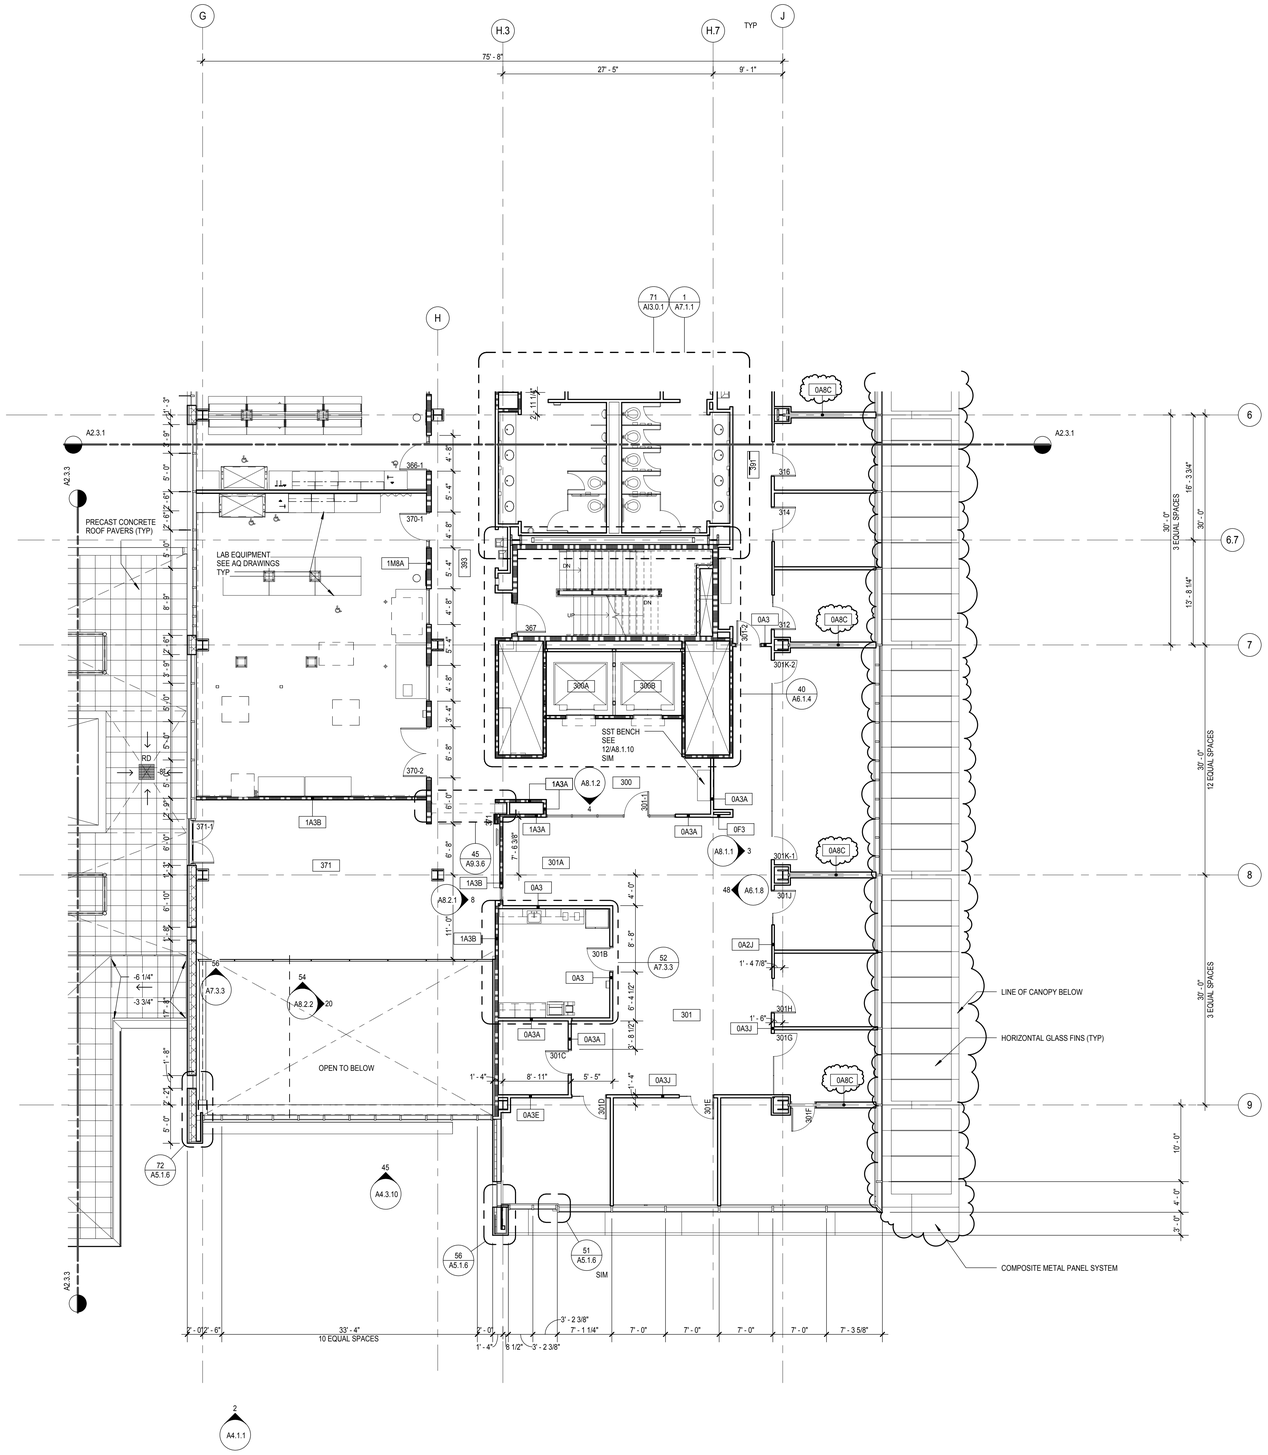

ROOM SCHEDULE LEVEL 03 AREA 2	
NUMBER	NAME
300	ELEV. LOBBY
300A	ELEV.
300B	ELEV.
301	RECEPTION/WORKSTATIONS
301A	WAITING
301B	COPY/ FAX/ PANTRY
301C	FILES
301D	ASSOCIATE DEAN
301E	GRADUATE COORDINATOR
301F	DEAN
301G	EXECUTIVE SECRETARY
301H	DEVELOPMENT
301J	BUDGET MANAGER
301K	CONFERENCE
301L	COATS
312	FACULTY OFFICE
314	FACULTY OFFICE
316	FACULTY OFFICE
365D	WOMENS
365E	MENS
367	STAIR #2
370	ENERGY LAB
371	INFORMAL LEARNING
391	CORRIDOR
393	CORRIDOR

FIRE RATING LEGEND

1 HOUR RATED FIRE BARRIER WALL
2 HOUR RATED FIRE BARRIER WALL
3 HOUR RATED FIRE WALL
SMOKE BARRIER WALL

SHEET NOTES

1. REFER TO THE "A7" SERIES SHEETS FOR PARTITION TYPES SHOWN ON ENLARGED FLOOR PLANS
2. PARTIONS ARE CENTERED ON COLUMN LINES OR WINDOW MULLIONS UNLESS DIMESIONED OTHERWISE.
3. ALL PARTITIONS ARE TYPE A03C UNLESS NOTED OTHERWISE OR AS INDICATED ON ENLARGED FLOOR PLANS
4. REFER TO THE A0.1 SERIES SHEETS FOR ARCHITECTURAL GENERAL NOTES, DRAWING, REFERENCE AND MATERIAL SYMBOLS, ABBREVIATIONS, AS WELL AS DIMENSIONING CONVENTIONS USED ON THIS DRAWING.
5. FOR BASIC LIFE SAFETY AND CODE INFORMATION APPLYING TO THIS PROJECT, REFER TO THE G2 SERIES SHEETS
6. REFER TO THE A3 SERIES SHEETS FOR THE REFLECTED CEILING PLANS.
7. REFER TO THE A9.2 SERIES SHEETS FOR PARTITION SYSTEMS TYPES AND DETAILS.
8. REFER TO THE A9.3 SERIES SHEETS FOR THE INTERIOR OPENING SCHEDULE(S), TYPES, AND DETAILS.
9. REFER TO THE 'AI0' SERIES SHEETS FOR INTERIOR FURNITURE INFORMATION "FOR REFERENCE ONLY"
10. REFER TO THE 'AI' SERIES SHEETS FOR INTERIOR FURNISHING INFORMATION.
11. REFER TO THE "AQ" SERIES SHEETS FOR EQUIPMENT INFORMATION.

Key Plan

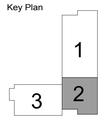

PROJECT NORTH

Scale: As indicated

Graphic Scales

STATE OF MICHIGAN
DEPARTMENT OF TECHNOLOGY, MANAGEMENT AND BUDGET
FACILITIES AND BUSINESS SERVICES ADMINISTRATION
DESIGN AND CONSTRUCTION DIVISION
ROBBIRT C. HALL, RA, NCARB, DIRECTOR

OAKLAND UNIVERSITY

SMITHGROUP JJR
2000 TOWN CENTER
SUITE 1000
SOUTHFIELD, MI 48075
DETROIT, MI 48226

ENGINEERING CENTER
LEVEL 03 - AREA 2 FLOOR PLAN

ISSUED FOR	DATE
Issue 1	30OCT12
Issue 10	23MAR13

DESIGNED	Designer
DRAWN	Author
CHECKED	Checker
APPROVED	Approver

ISSUED FOR: PRELIMINARY ☐ CONSTRUCTION ■ FINAL RECORD ☐

IDENTIFICATION NO.
FILE NO. 320-11-155-1534
FIRE SAFETY NO. 117088
OU PROJECT NO. 70494
SG PROJECT NO. 22545.000

SHEET NO. A2.3.2